


BATTERY AND RACK DETAILS


0 1 2 3 4  
SCALE IN FEET

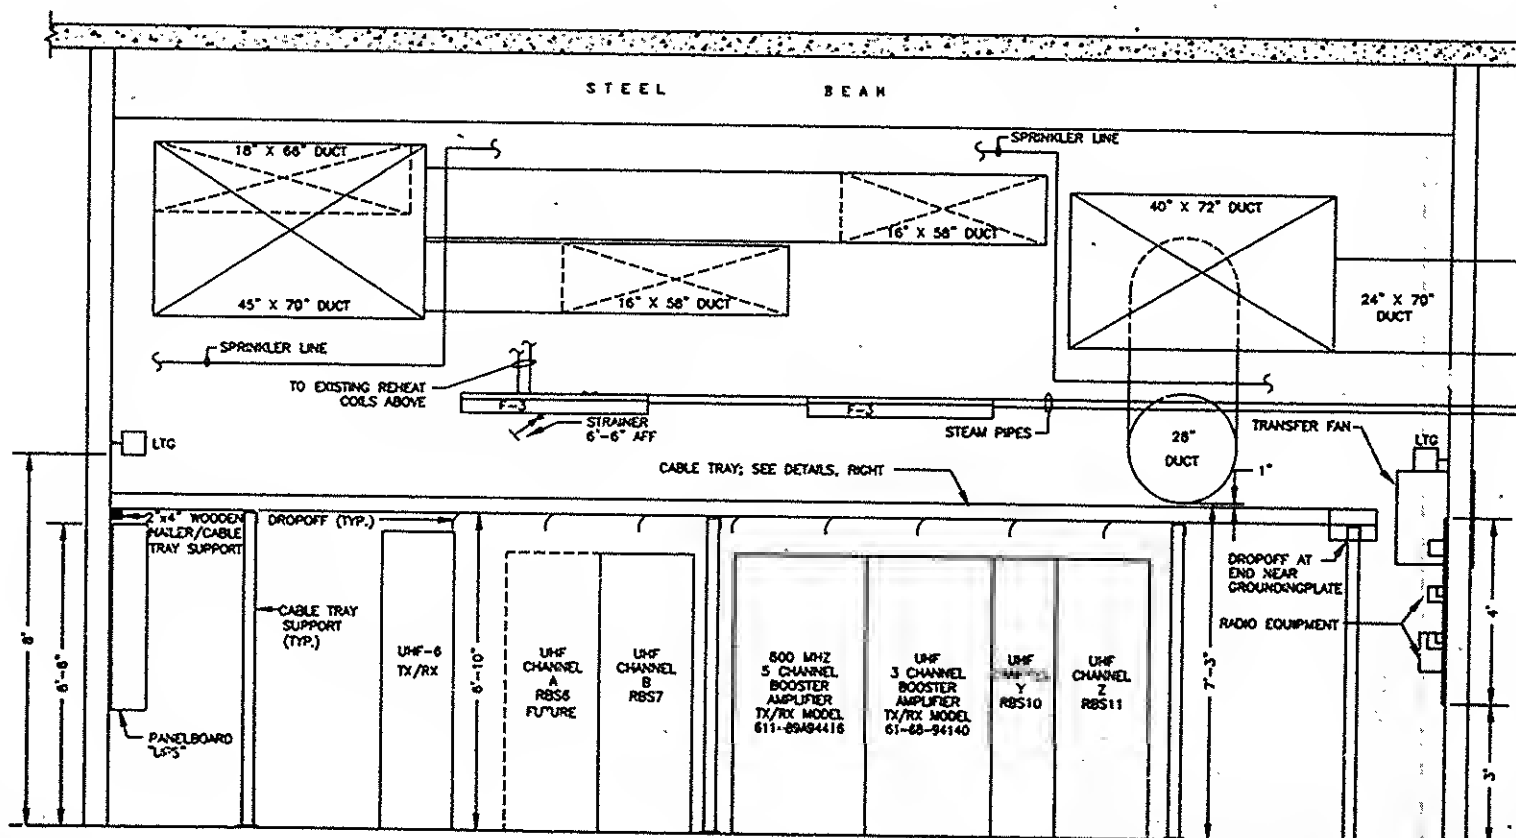


RADIO EQUIPMENT ROOM  
ELEVATION 'B-B'

0 1 2 3 4  
SCALE IN FEET


NOTE:  
EXISTING DUCT LOCATIONS AND ELEVATIONS ARE SHOWN  
IN LIGHT LINES FOR REFERENCE PURPOSES ONLY.

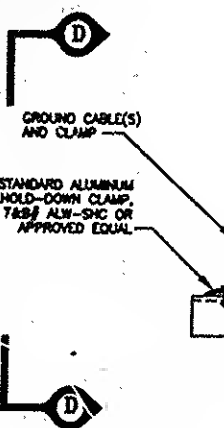

DETAIL 1 - CABLE

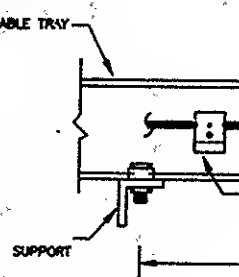

15A, 120V DUPLEX RECEPTACLE  
MOUNTED TO RACEWAY WITH  
TABS AL31108 OR APPROVED  
EQUAL. DEVICE MOUNTING BRACKET  
AT LOCATIONS SHOWN ON SHEET E-803.  
WITH ALUMINUM FACEPLATE,  
PASS & SETNOUR # A-B,  
OR APPROVED EQUAL.

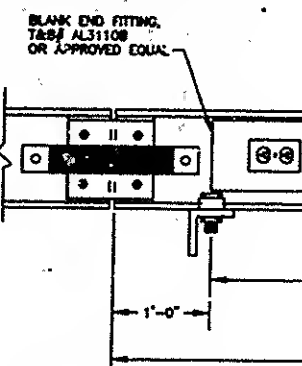

DETAIL 2 - C

N.T.S.